Design Proposals

SITE PLAN

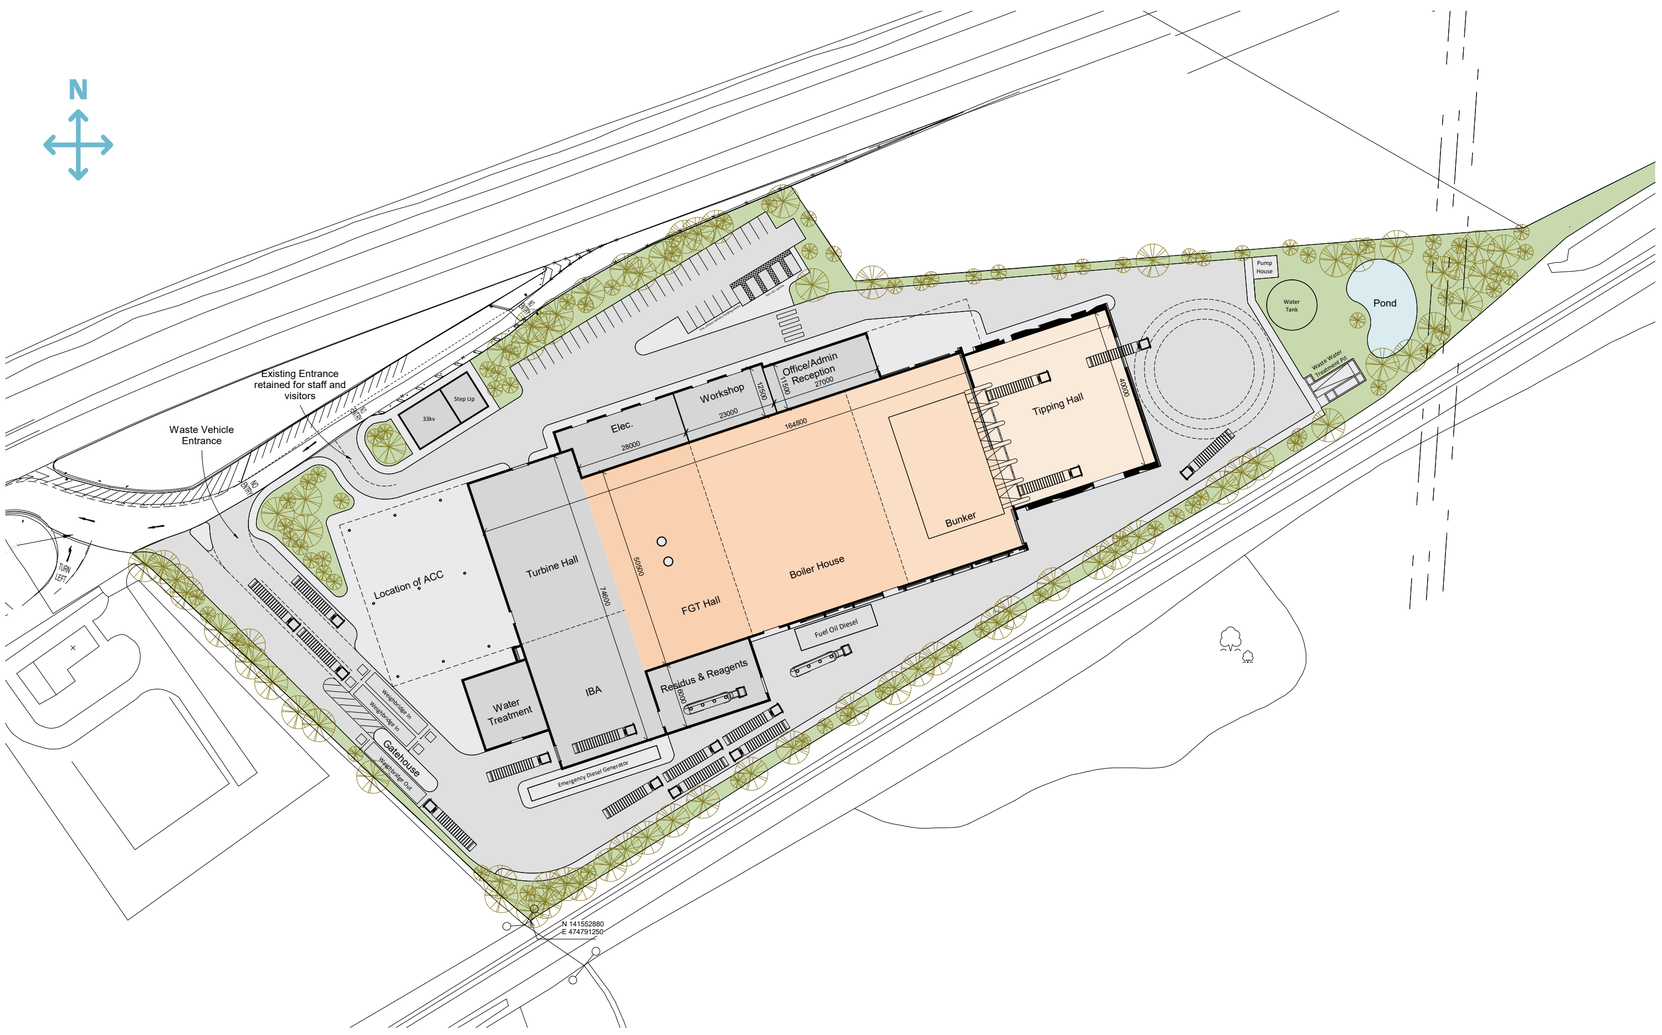

Information Event

Design Proposals

ELEVATIONS

NORTH ELEVATION

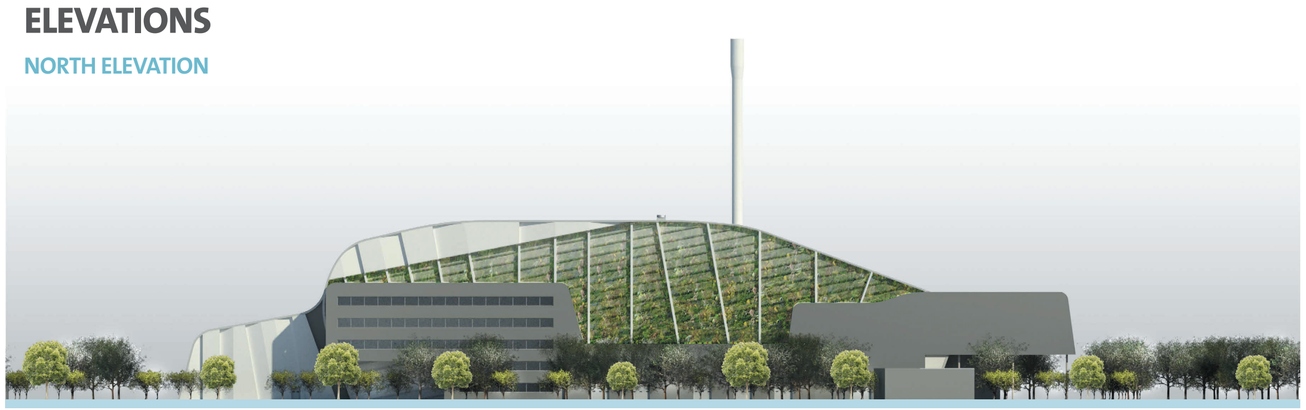

EAST ELEVATION

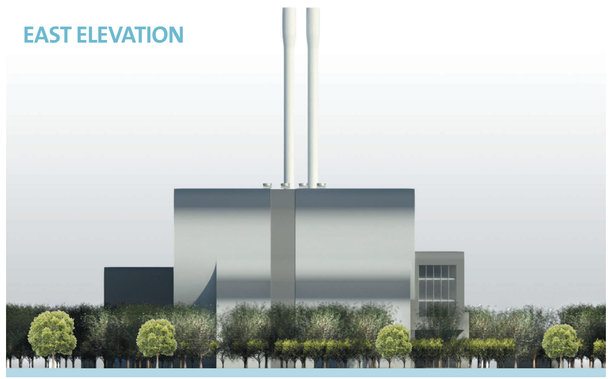

SOUTH ELEVATION

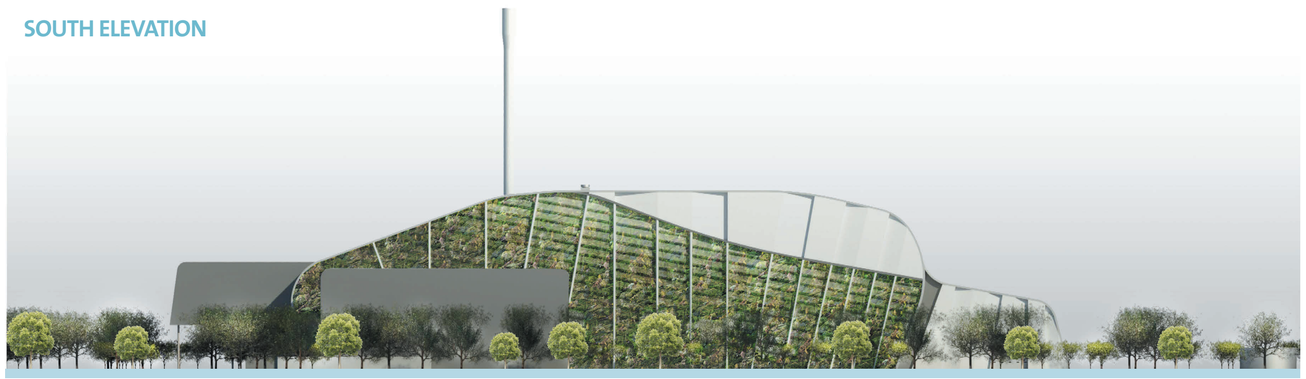

WEST ELEVATION

SELECTED KEY VIEWPOINTS AND PROPOSALS

Information Event